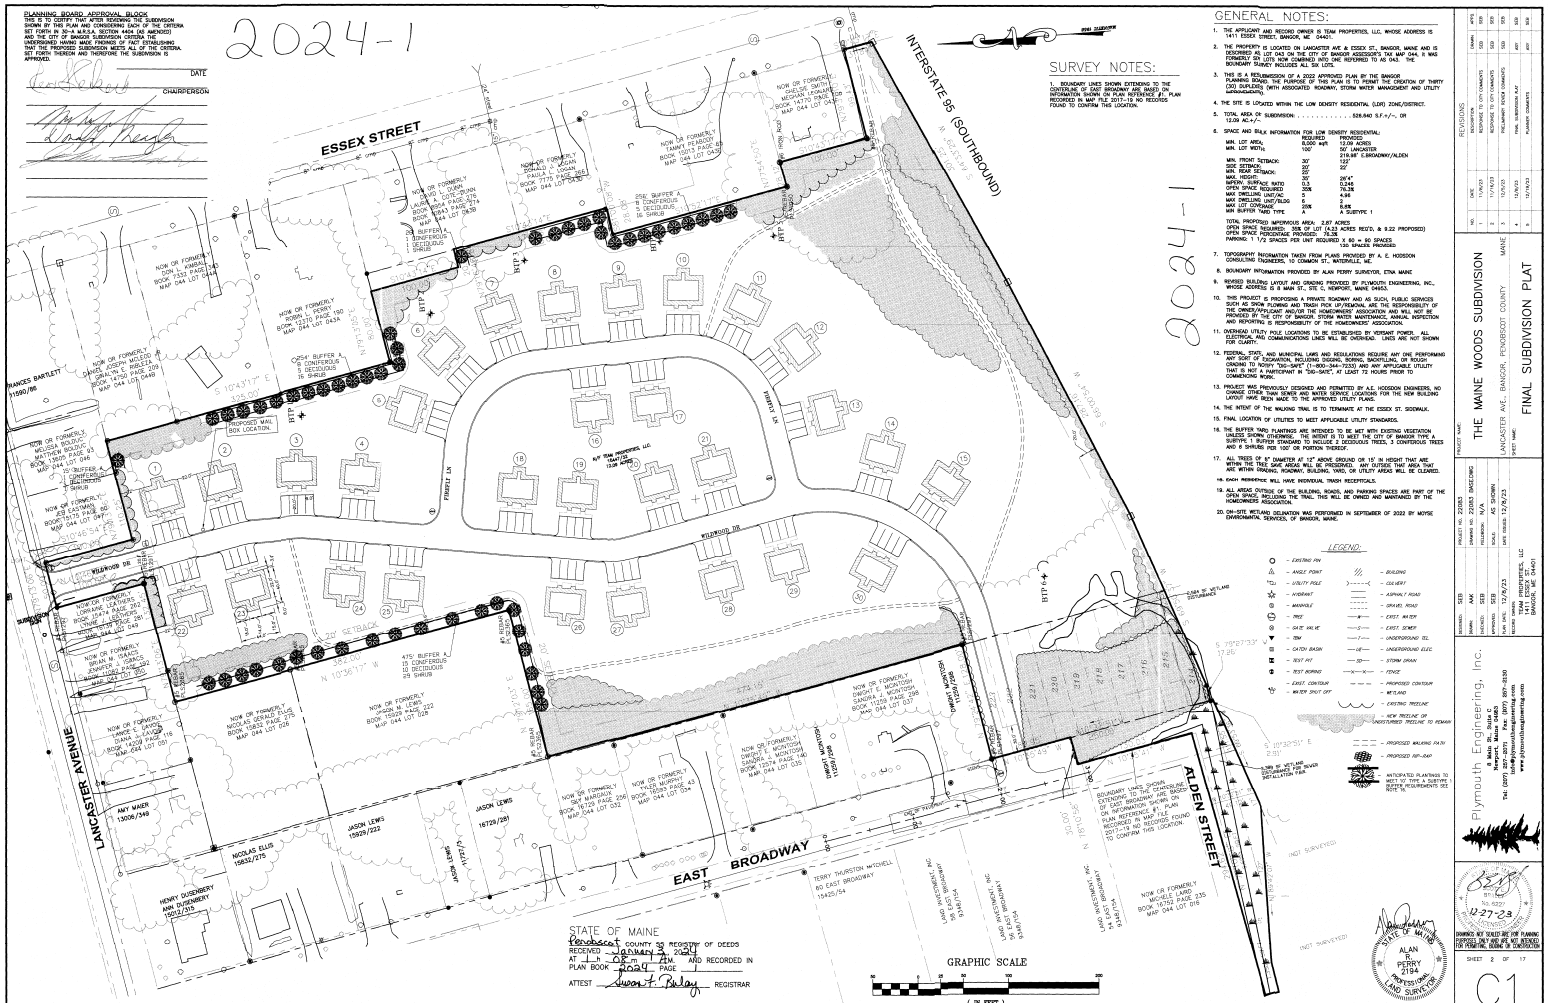

REVISIONS				
NO.	DATE		DRAWN	APPR'D
1	11/14/23	RESPONSE TO CITY COMMENTS	SEB	RFB
2	11/16/23	RESPONSE TO CITY COMMENTS	SEB	RFB
	12/5/23	PRELIMINARY REVIEW COMMENTS	SEB	RFB
3	12/6/23	RESPONSE TO CITY COMMENTS	SEB	RFB
	12/8/23	FINAL SUBMISSION PLAT	JMP	SEB
4	12/18/23	CITY COMMENTS	JMP	SEB

PROJECT NAME: THE MAINE WOODS SUBDIVISION
LANCASTER AVE., BANGOR, PENOBSCOT COUNTY, MAINE
SHEET TITLE: FINAL SUBDIVISION PLAT

DRAWN: SEB
CHECKED: JMP
APPROVED: SEB
DATE: 12/6/23
SCALE: AS SHOWN
PROJECT NO: 22093
DRAWING NO: 22093 SHEETING
REVISIONS: N/A
DATE ISSUED: 12/6/23

TEAM PROPERTIES, LLC
1411 ESSEX STREET
BANGOR, ME 04401

Plymouth Engineering, Inc.
Civil Engineering
Land Surveying
Land Planning
P.O. Box 1
Newport, Maine 04953
Tel: (207) 209-2015 Fax: (207) 997-2330
Robert F. Bolduc, P.E.
www.plymouthengineering.com

12-27-23
DRAWINGS NOT SEALED ARE FOR PLANNING PURPOSES ONLY AND ARE NOT INTENDED FOR CONSTRUCTION, BIDDING OR NEGOTIATION

STATE OF MAINE
ALAN R. PERRY
2194
REGISTERED PROFESSIONAL LAND SURVEYOR

SHEET 2 OF 17
C1